# *Part One Plan*

Housing and Development
Parker Lane Offices Burnley

Paul Gatrell
Head of Housing and Development

Ref.

**APP/2016/0416**

N

Location:

## Land south of Brownside Road Worsthorne

1:2500

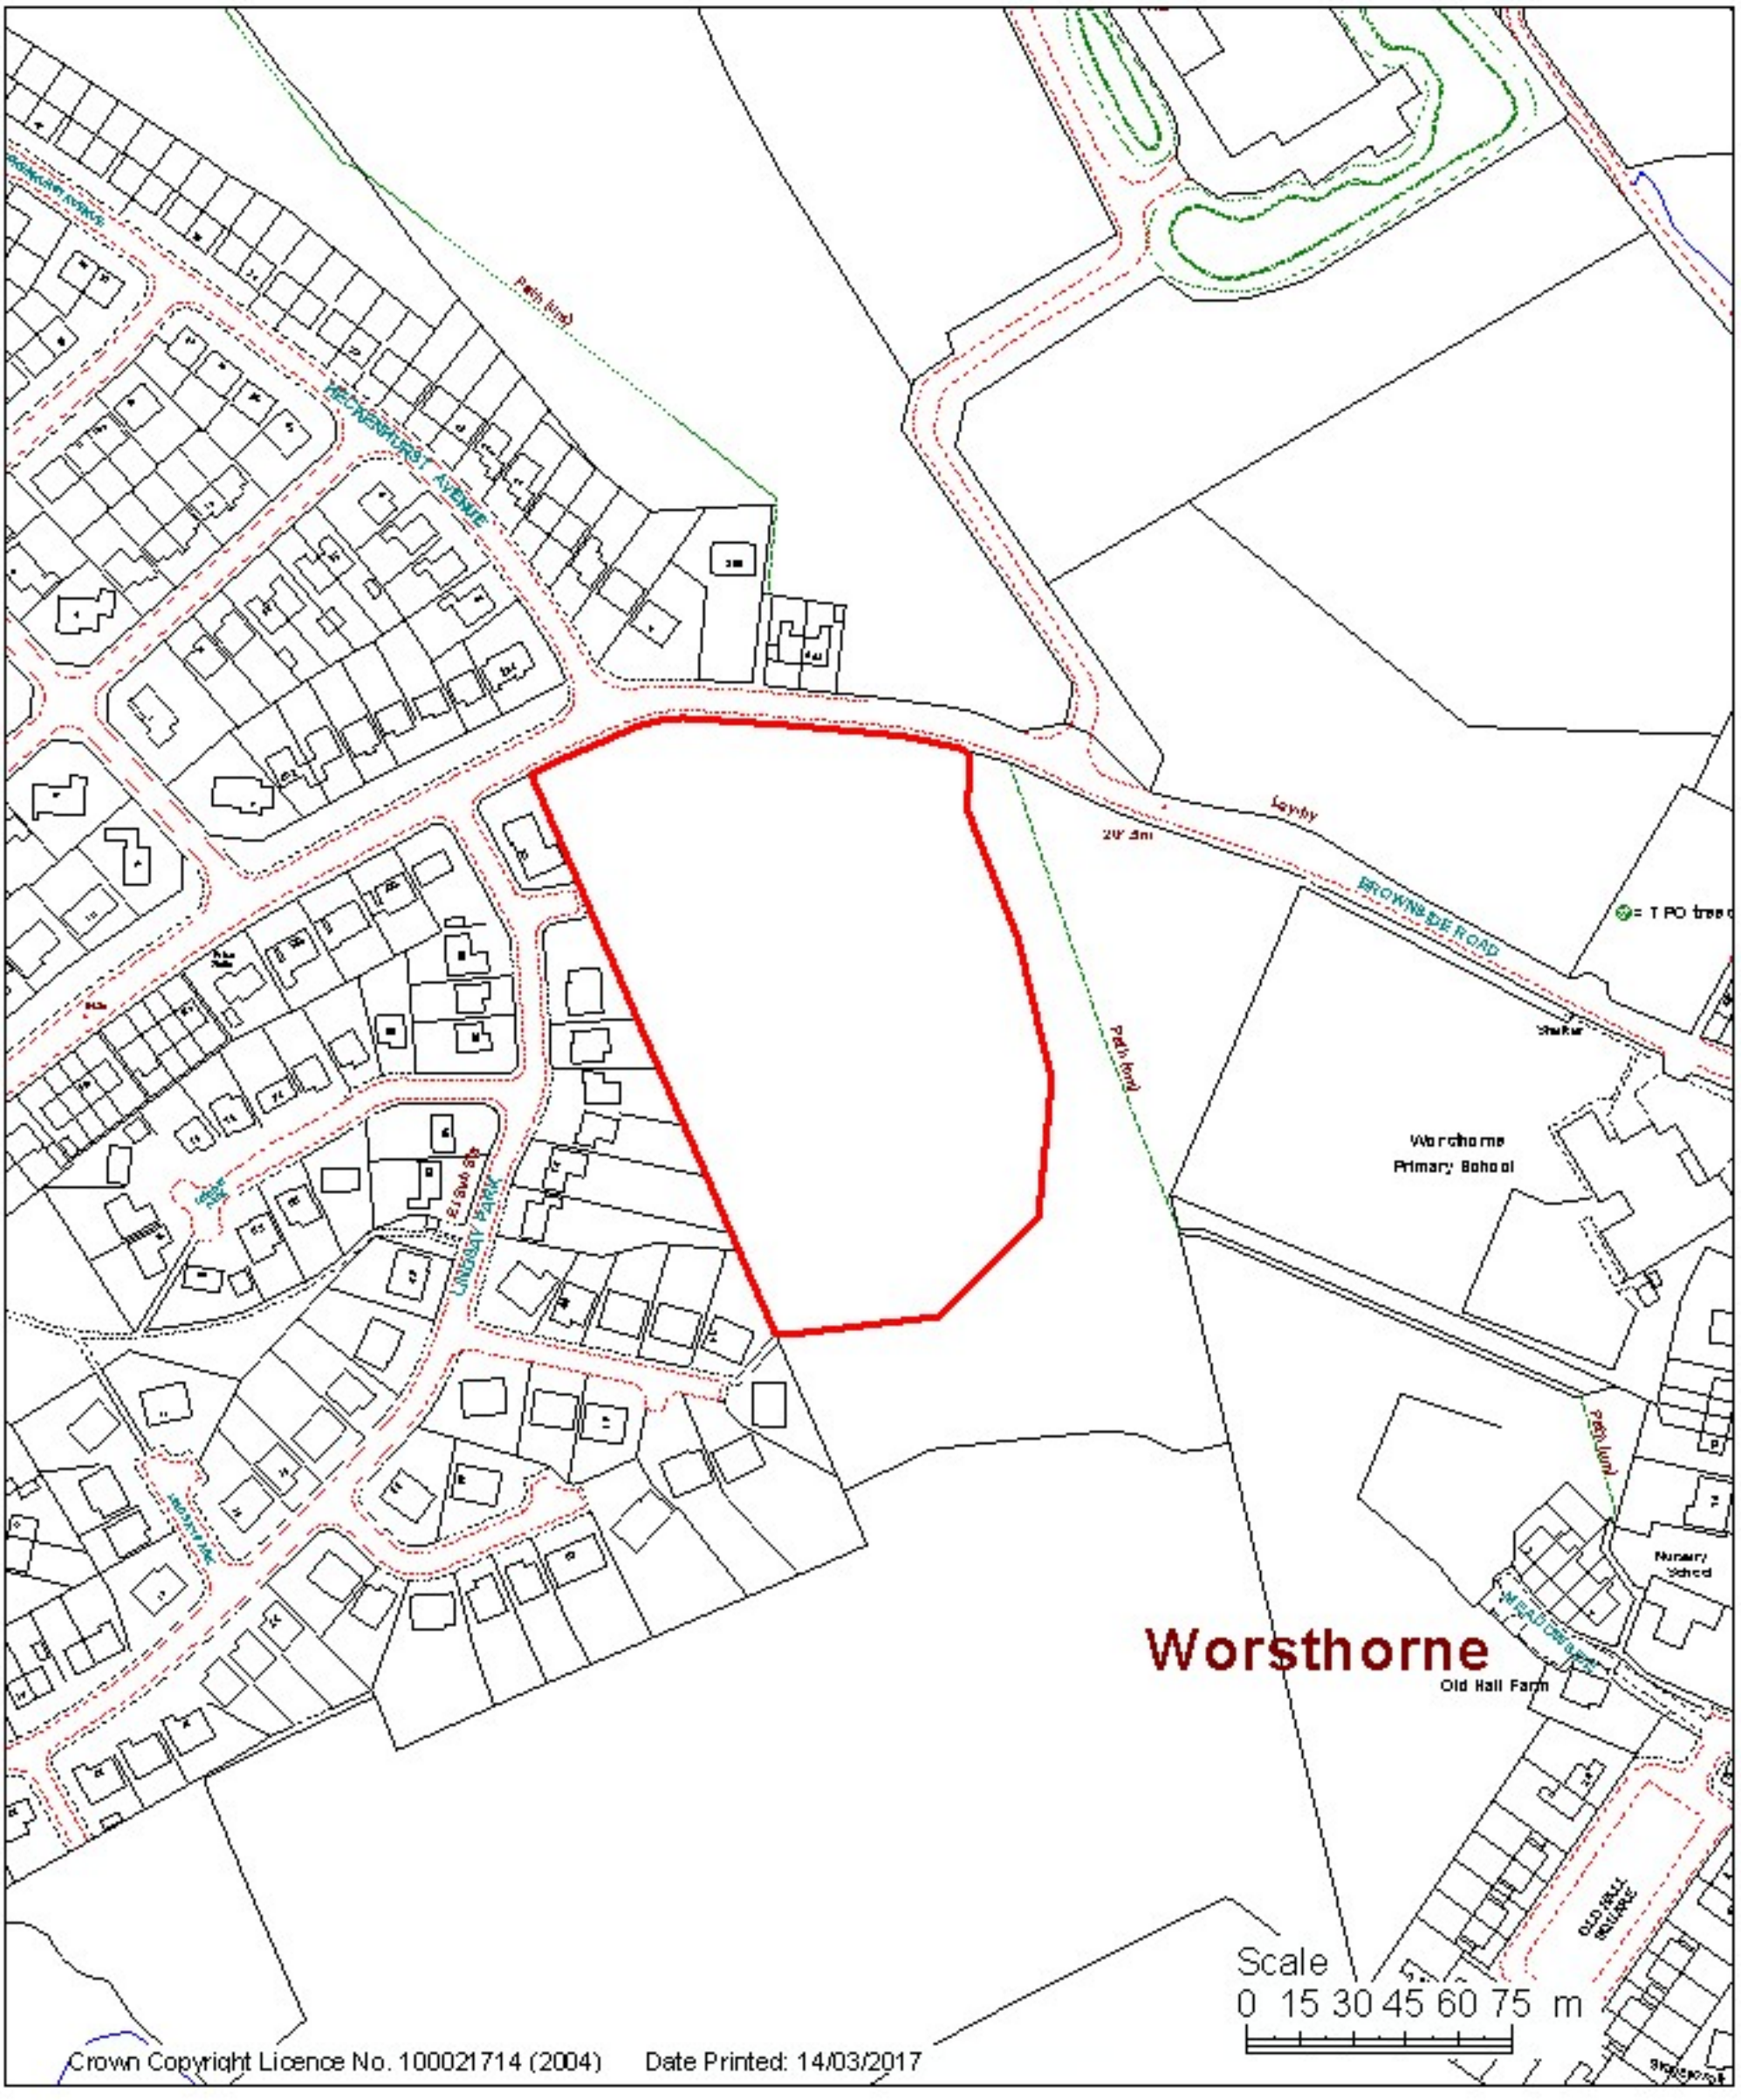


Crown Copyright Licence No. 100021714 (2004) Date Printed: 14/03/2017