Part One Plan

Housing & Development
Town Hall, Manchester Road

Ref.
FUL/2019/0371

Paul Gatrell Head of Housing and Development

Location:

7-9 Yorke Street, Burnley

1:1250

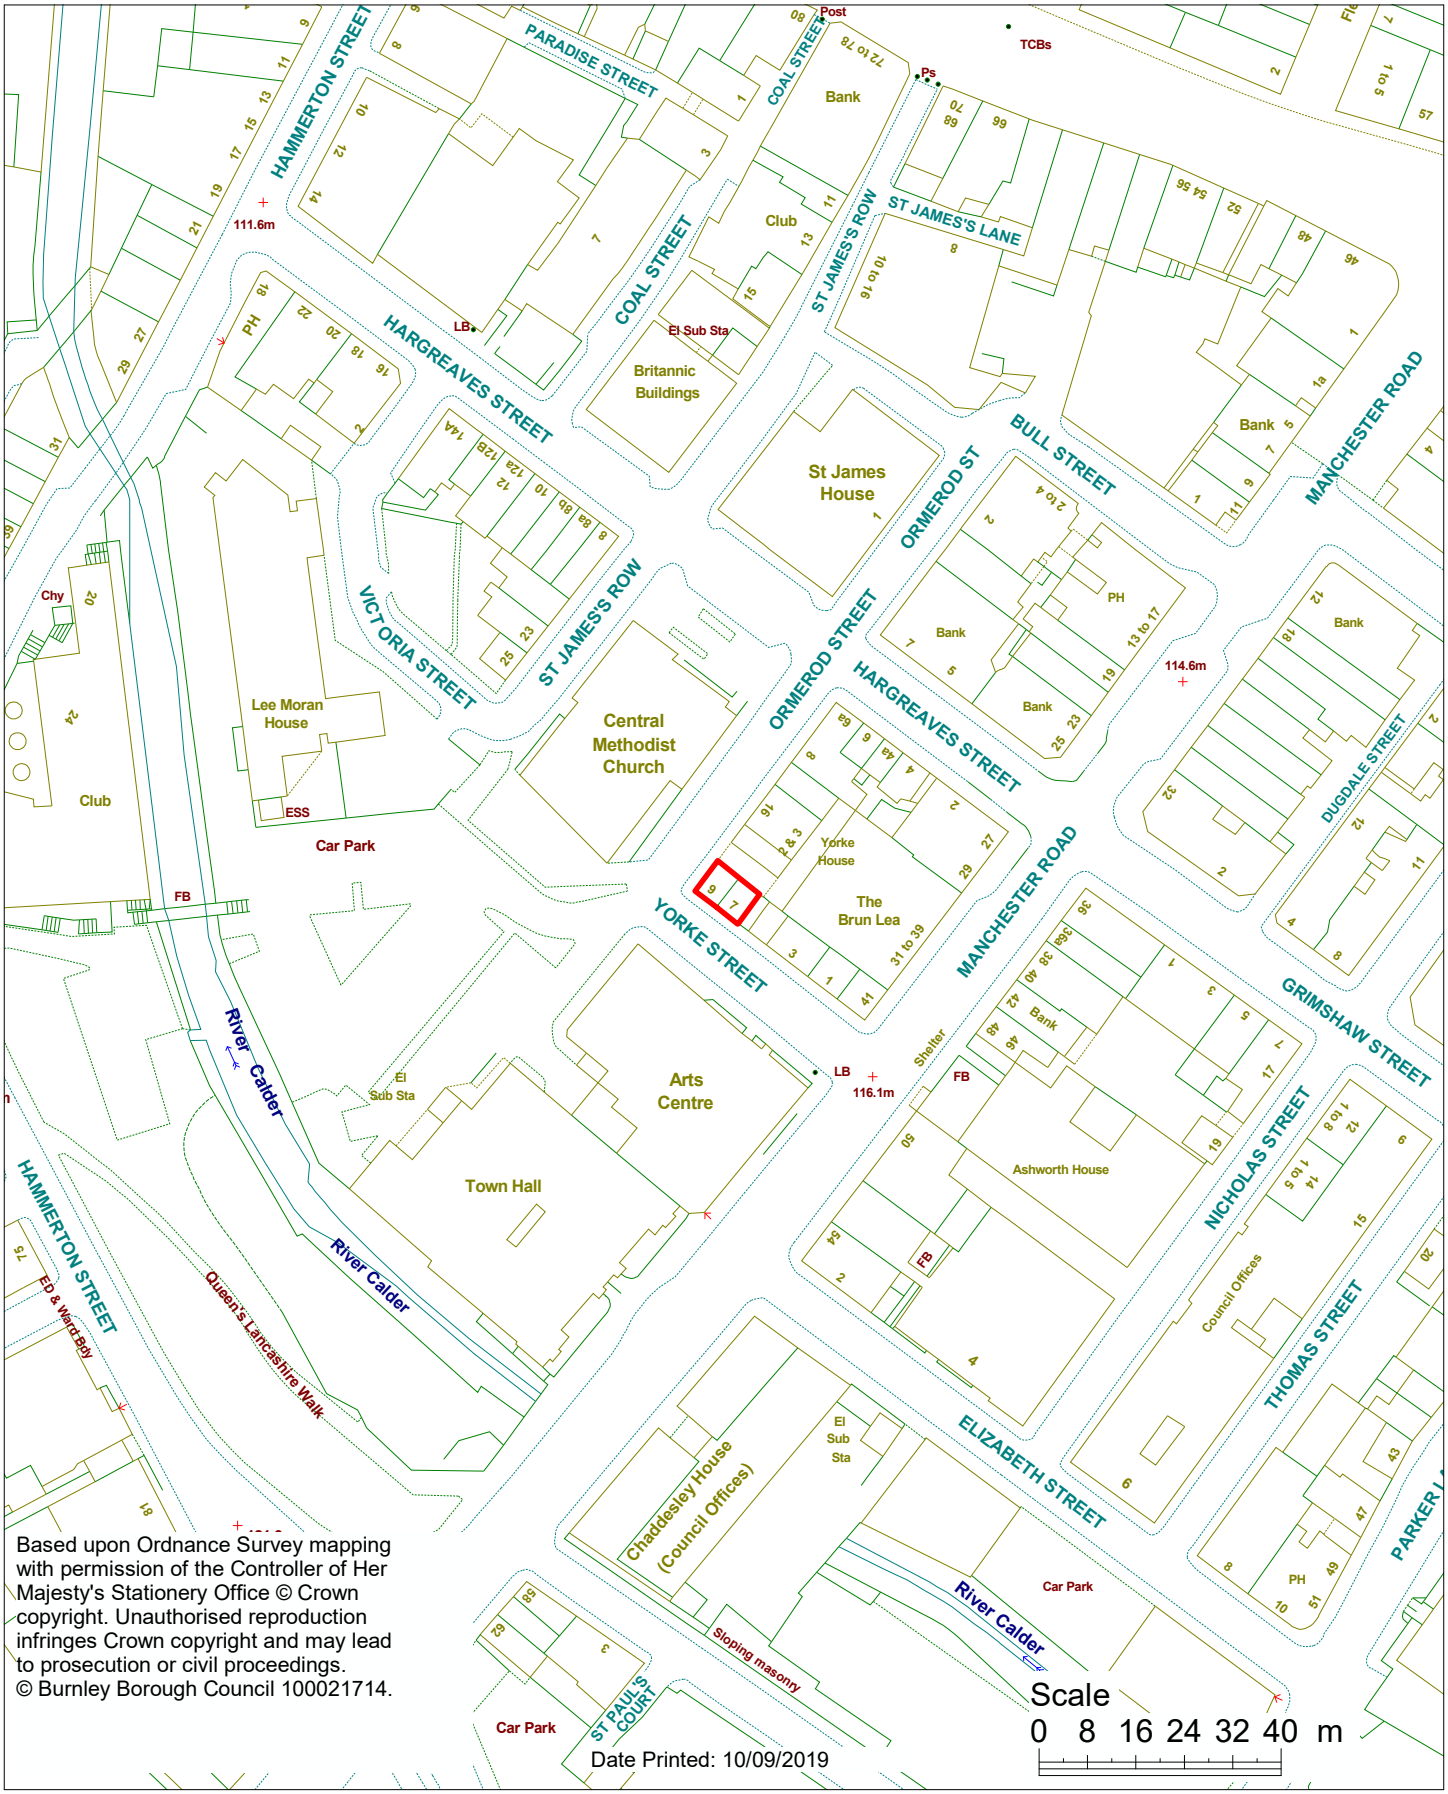

Based upon Ordnance Survey mapping with permission of the Controller of Her Majesty's Stationery Office © Crown copyright. Unauthorised reproduction infringes Crown copyright and may lead to prosecution or civil proceedings.
© Burnley Borough Council 100021714.

Scale
0 8 16 24 32 40 m

Date Printed: 10/09/2019