Part One Plan

Housing & Development
9 Parker Lane

Ref.

APP/2017/0164

Paul Gatrell Head of Housing and Development

Location:

66 Parliament Street, Burnley

1:1250

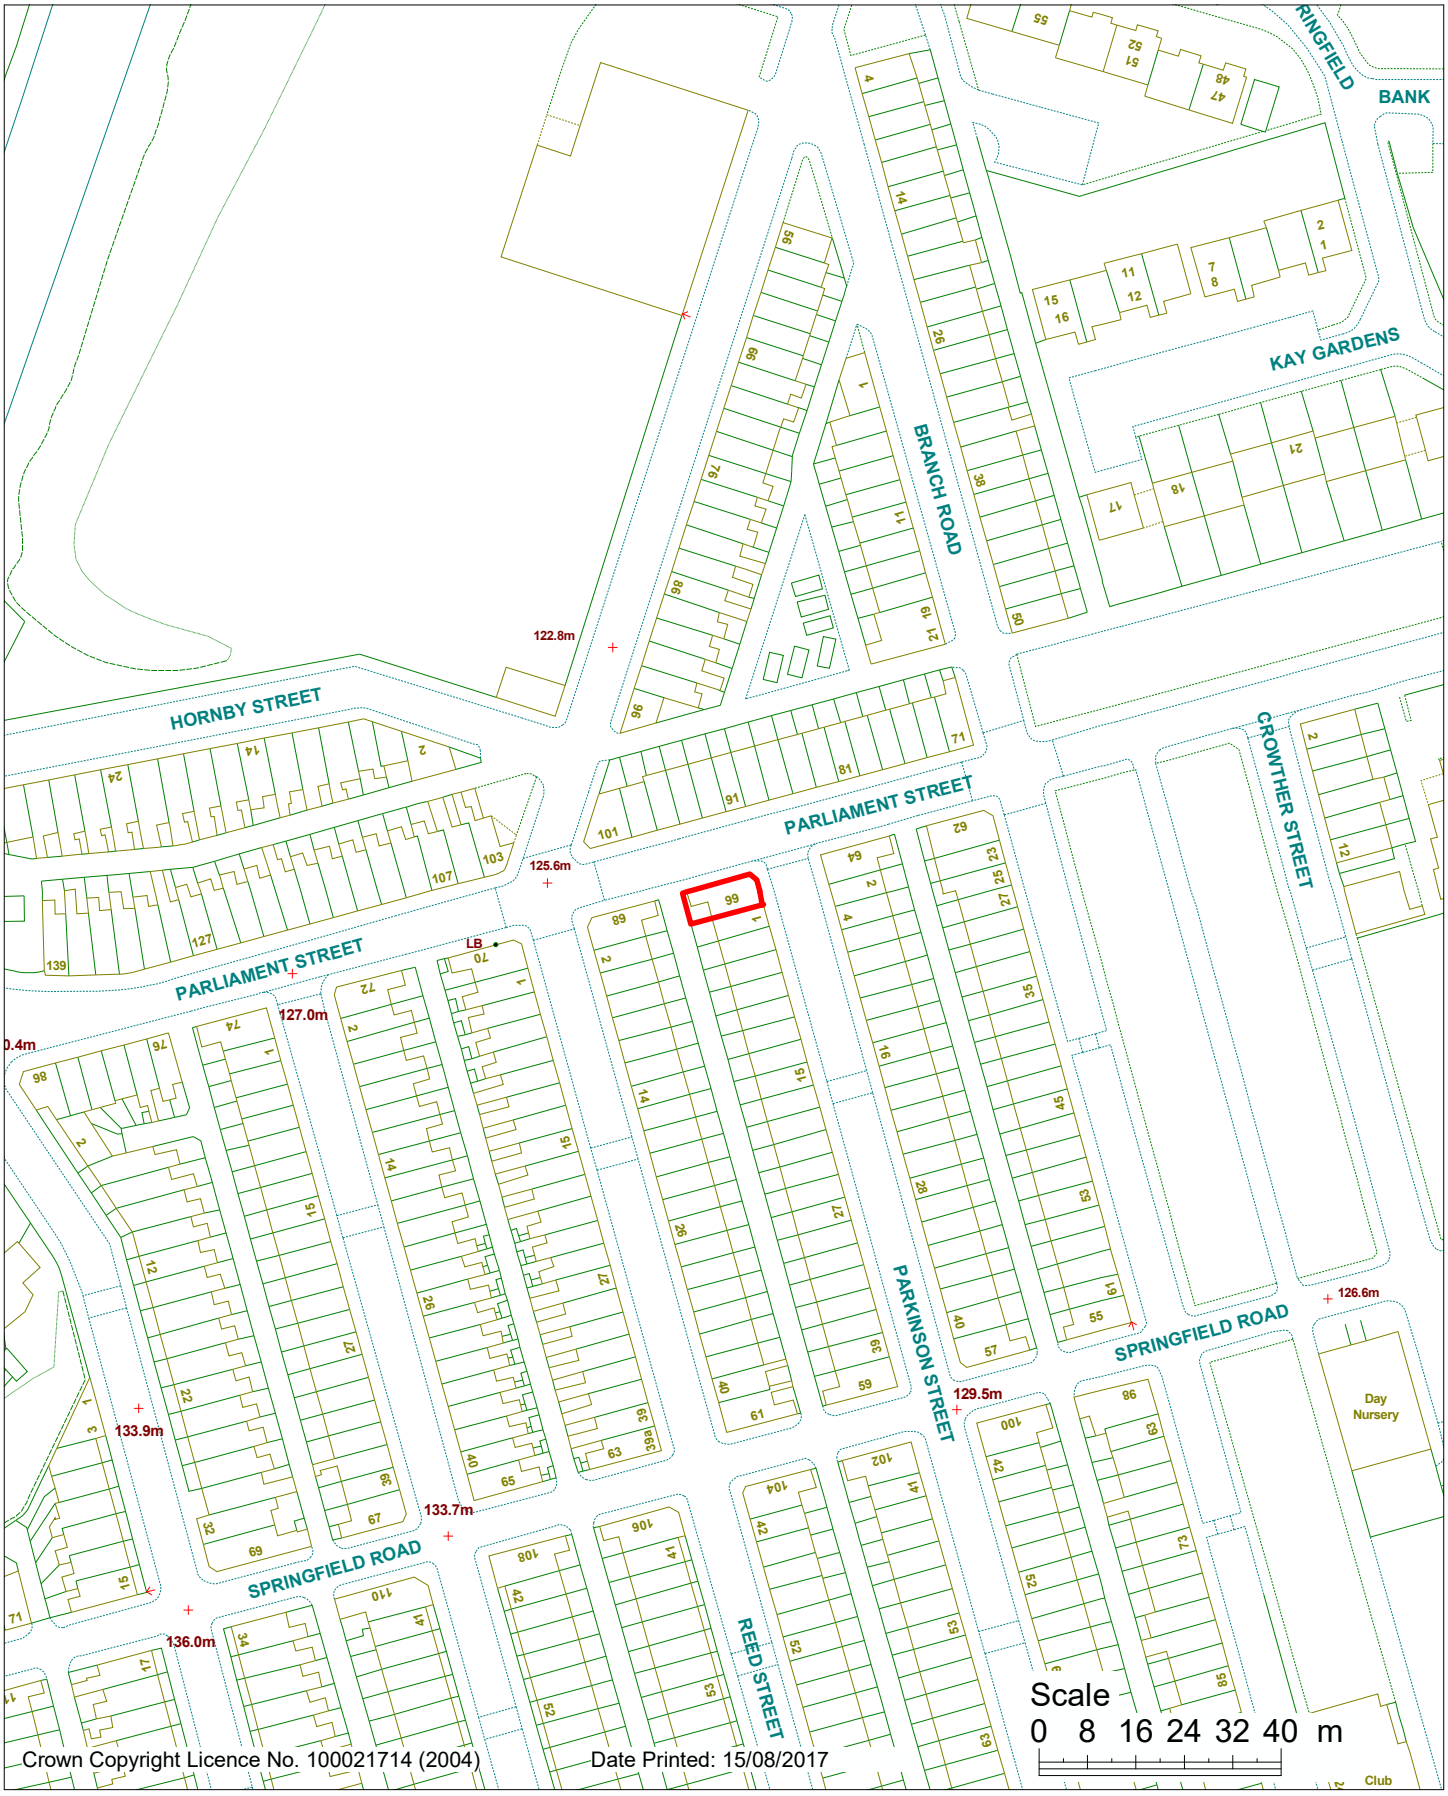

Crown Copyright Licence No. 100021714 (2004)

Date Printed: 15/08/2017