Part One Plan

Housing & Development
9 Parker Lane

Ref.

APP/2018/0054

Paul Gatrell Head of Housing and Development

Location:

Rear 290-320 Coal Clough Lane, Burnley

1:1250

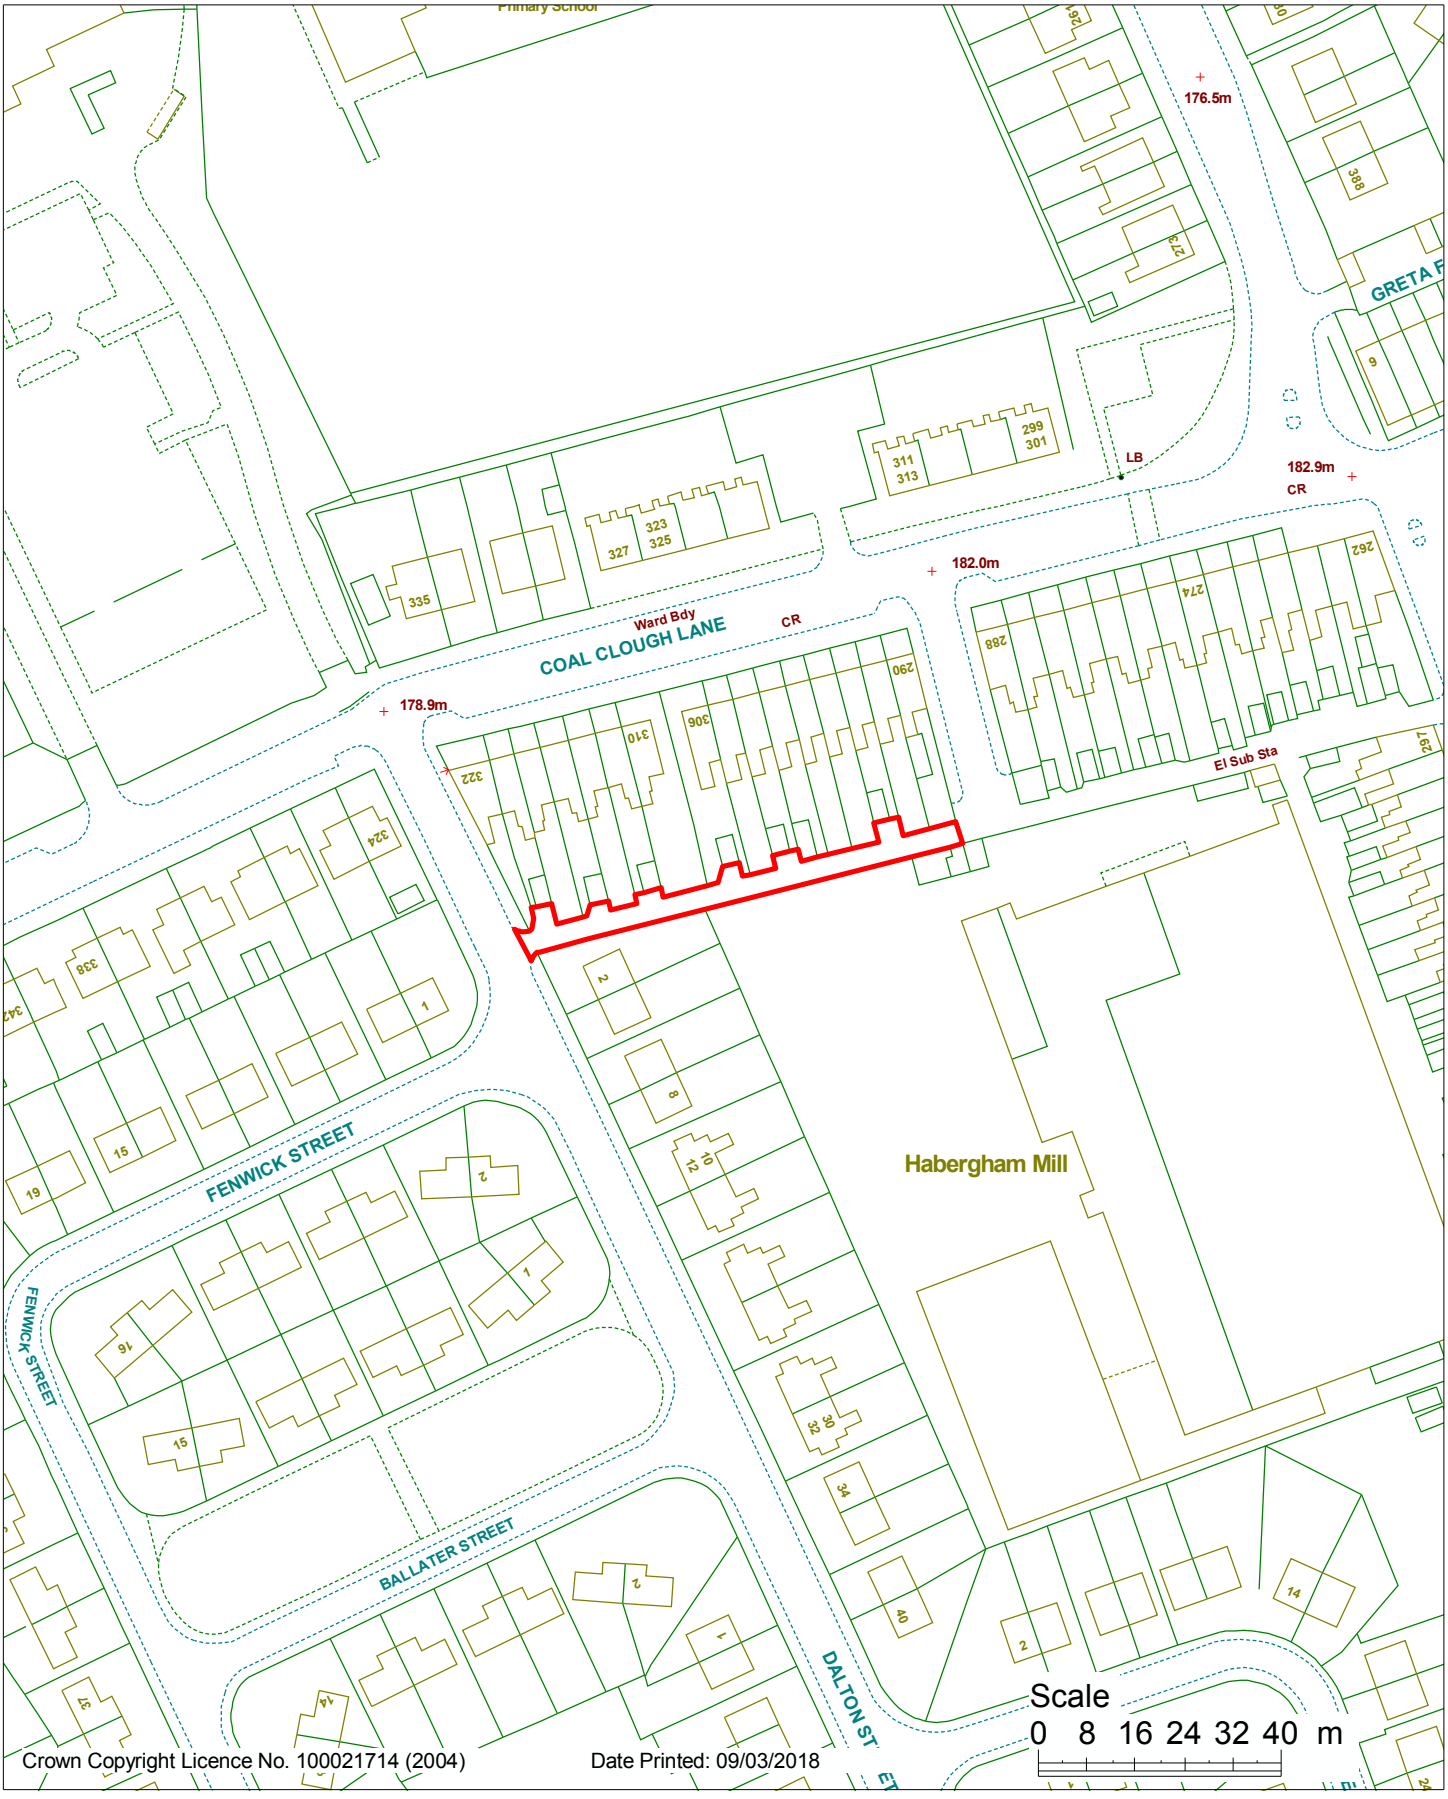

Crown Copyright Licence No. 100021714 (2004)

Date Printed: 09/03/2018