# *Part One Plan*

Housing & Development
9 Parker Lane

Ref.
**APP/2018/0060**

Paul Gatrell Head of Housing and Development

Location:

## Boohoo.com, Widow Hill Road, Burnley

1:2500

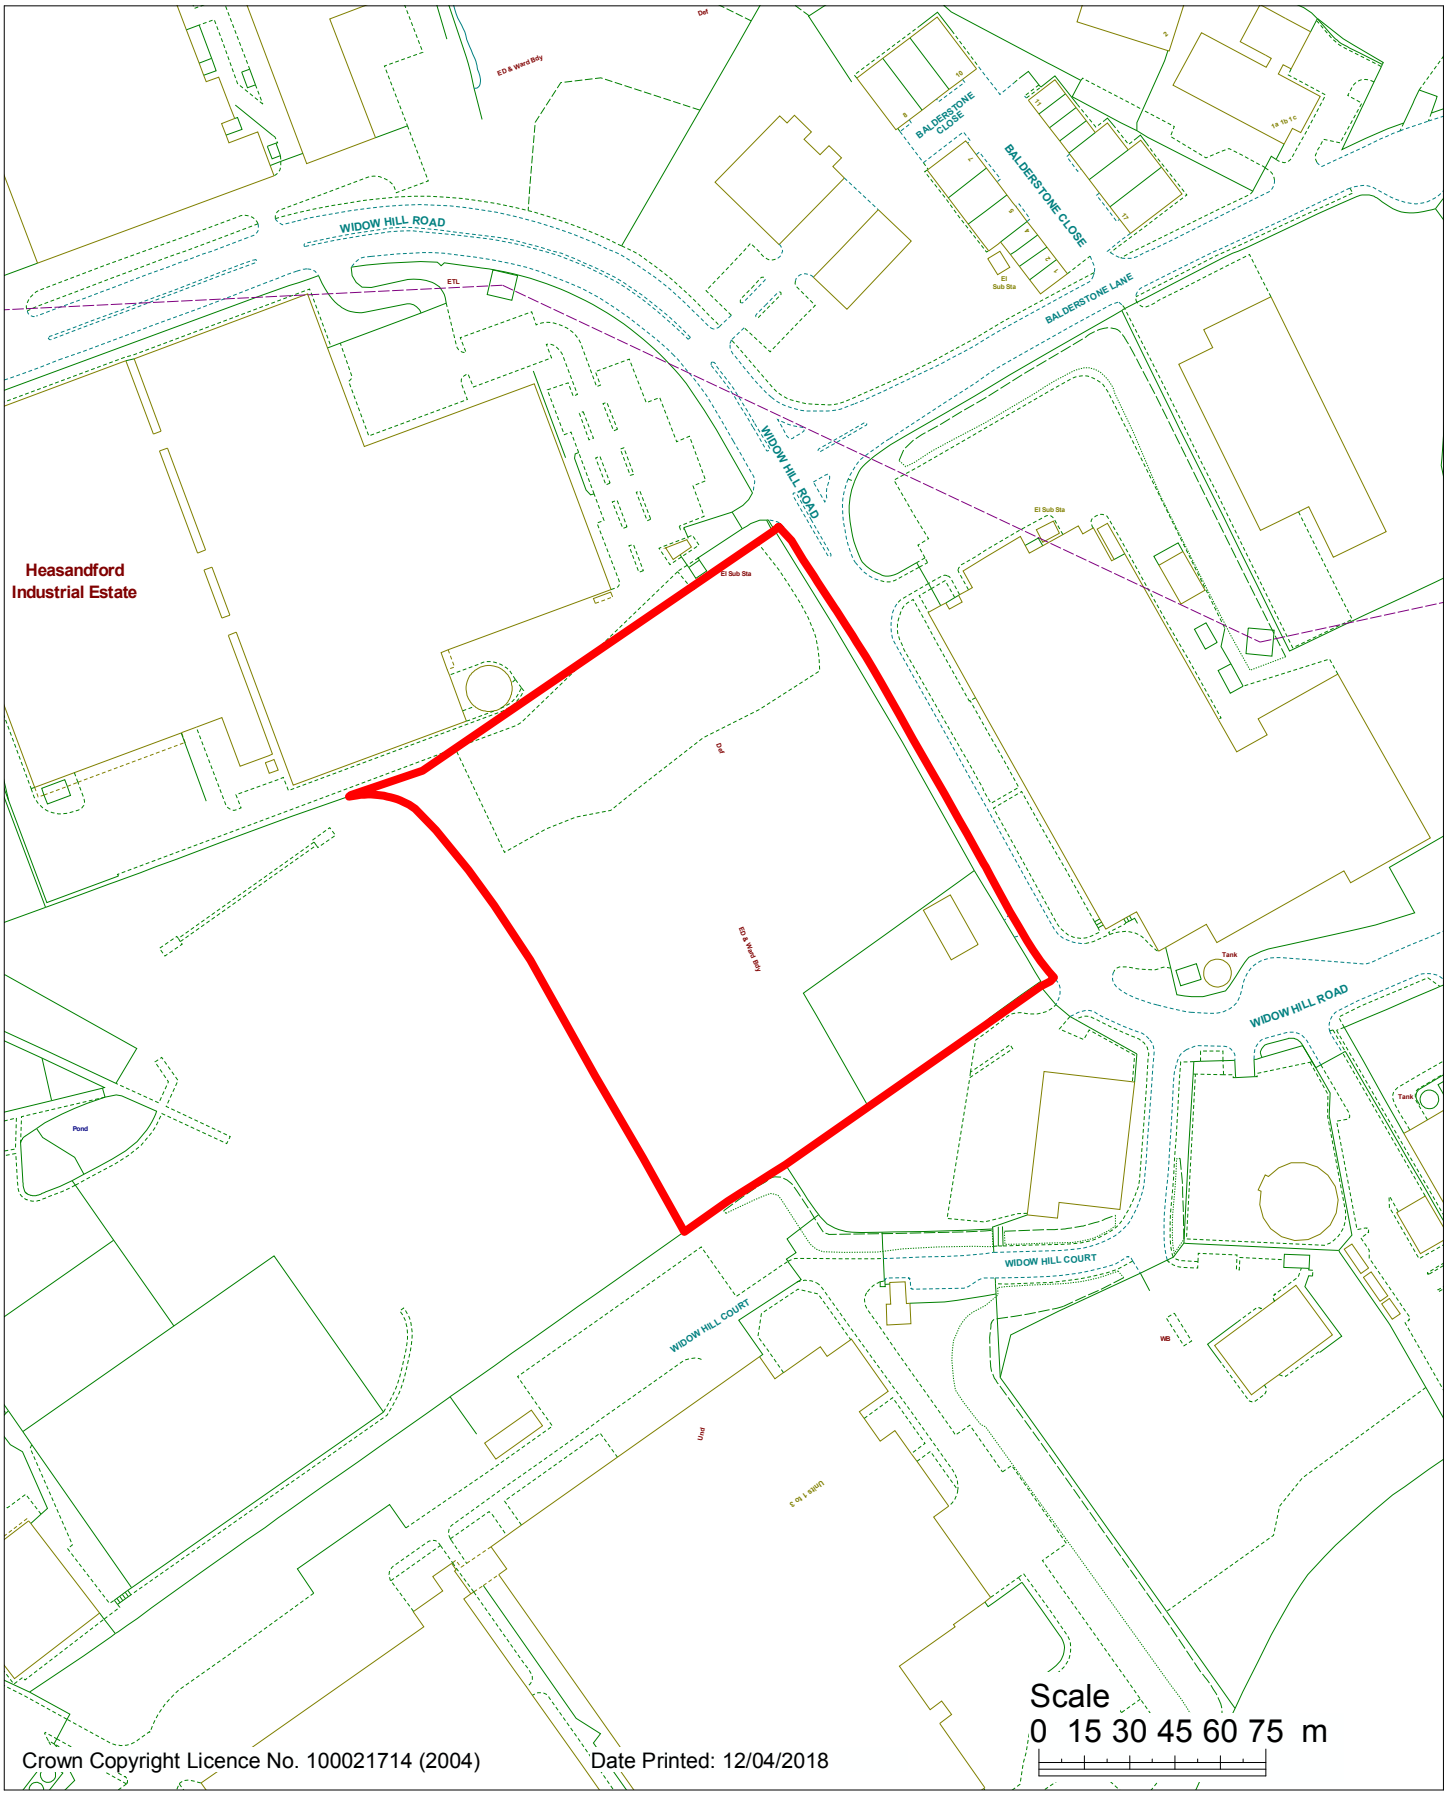


Scale
0 15 30 45 60 75 m

Crown Copyright Licence No. 100021714 (2004)

Date Printed: 12/04/2018